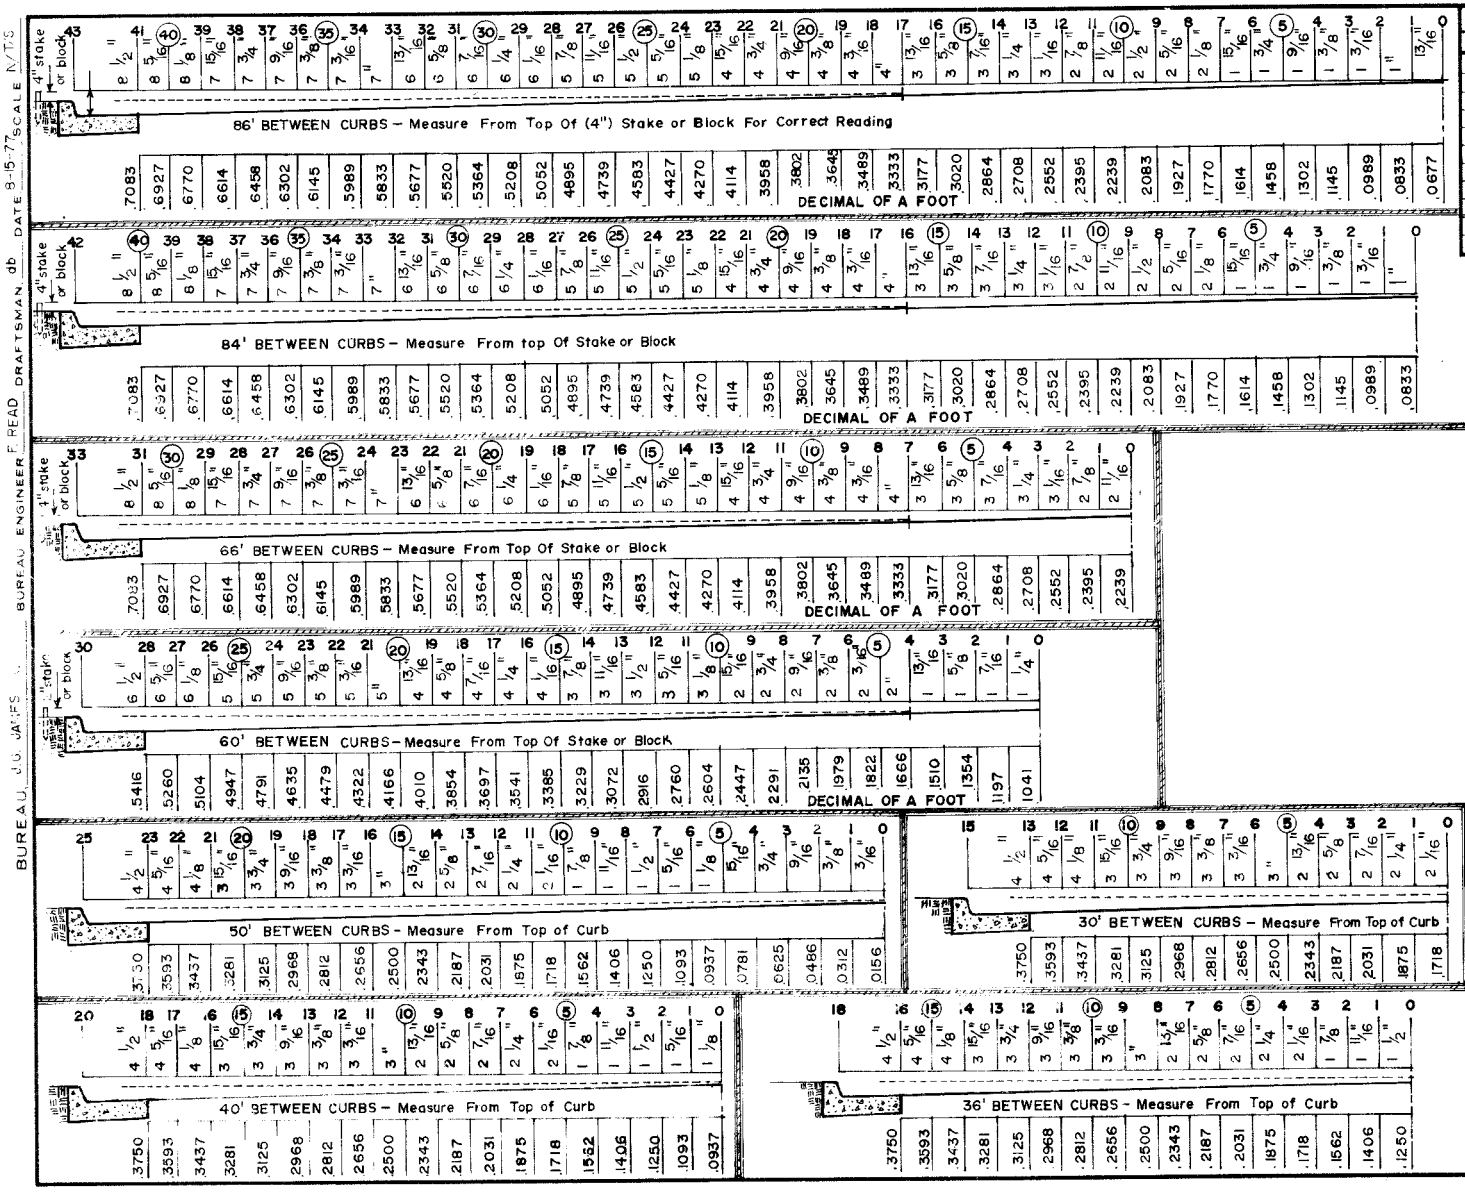


BUREAU J.O. JAMES BUREAU ENGINEER F. READ DRAFTSMAN db DATE 8-15-77 SCALE N/TS

## REVISIONS

| NO. | DATE | BY | REMARKS |
|---|---|---|---|
| 1 | 5-30-85 | L.R.H. | REMOVED DIV. OF PUBLIC WORKS (T. BLK.) |
| 2 | 2-29-88 | D.H.G. | REMOVED DEPARTMENT (T. BLK.) |

## CONVERSIONS

| ENGLISH | METRIC |
|---|---|

CITY OF MEMPHIS
DIVISION OF ENGINEERING

# DESIGN STANDARD

FOR 3/16" PER FOOT
STRAIGHT SLOPE DETAIL
VARIOUS CURB WIDTHS

CITY ENGINEER DATE

DWG. NO. 30

JC5756