BUREAU J.G. JAMES JR. BUREAU ENGINEER F. READ DRAFTSMAN db. DATE 5-25-77 SCALE N/T/S

REVISIONS			
NO.	DATE	BY	REMARKS
1	5-30-85	L.R.H.	REMOVED DIV. OF PUBLIC WORKS (T. BLK.)
2	2-29-88	D.H.G.	REMOVED DEPARTMENT (T. BLK)

CONVERSIONS	
ENGLISH	METRIC

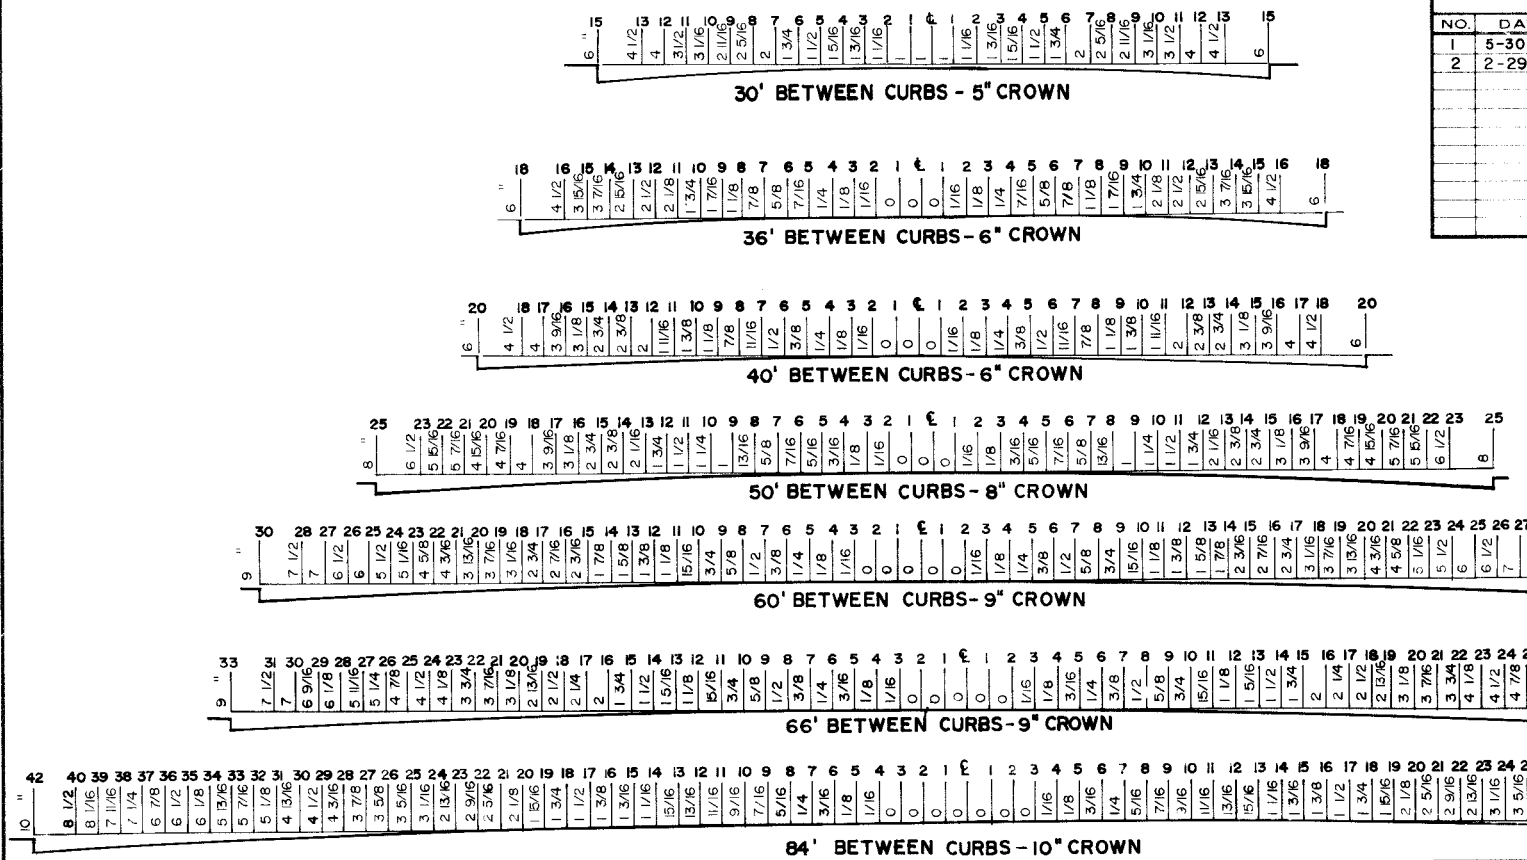

NOTES: ALL GUTTERS ARE 6" HIGH.
ALL GUTTERS ARE STRAIGHT SURFACES.
A 1" BLOCK ON CURB IS REQUIRED FOR 7" CROWNS.
A 2" BLOCK " " " " FOR 8" CROWNS.
A 3" BLOCK " " " " FOR 9" CROWNS.

STANDARD CITY OF MEMPHIS PARABOLIC CROWNS FOR VARIOUS CURB WIDTHS

CITY OF MEMPHIS
DIVISION OF ENGINEERING

DESIGN STANDARD
FOR
PARABOLIC CROWNS for STREETS

CITY ENGINEER DATE

DWG. NO. 31

JC 5756