BUREAU ENGINEER F. READ DRAFTSMAN, d.b. DATE 5-25-77 SCALE N/T/S

BUREAU, J.G. JAMES JR.

REVISIONS			
NO.	DATE	BY	REMARKS
1	5-30-85	L.R.H.	REMOVED DIV. OF PUBLIC WORKS (T. BLK.)
2	7-22-87	D.H.G.	ADD: CLASS 'A'
3	3-1-88	D.H.G.	REMOVED DEPARTMENT (T. BLK.)
4	2-1-16	L.L.	REPLACE BACKFILL MATERIAL

c.c.y.

CONVERSIONS	
ENGLISH	METRIC

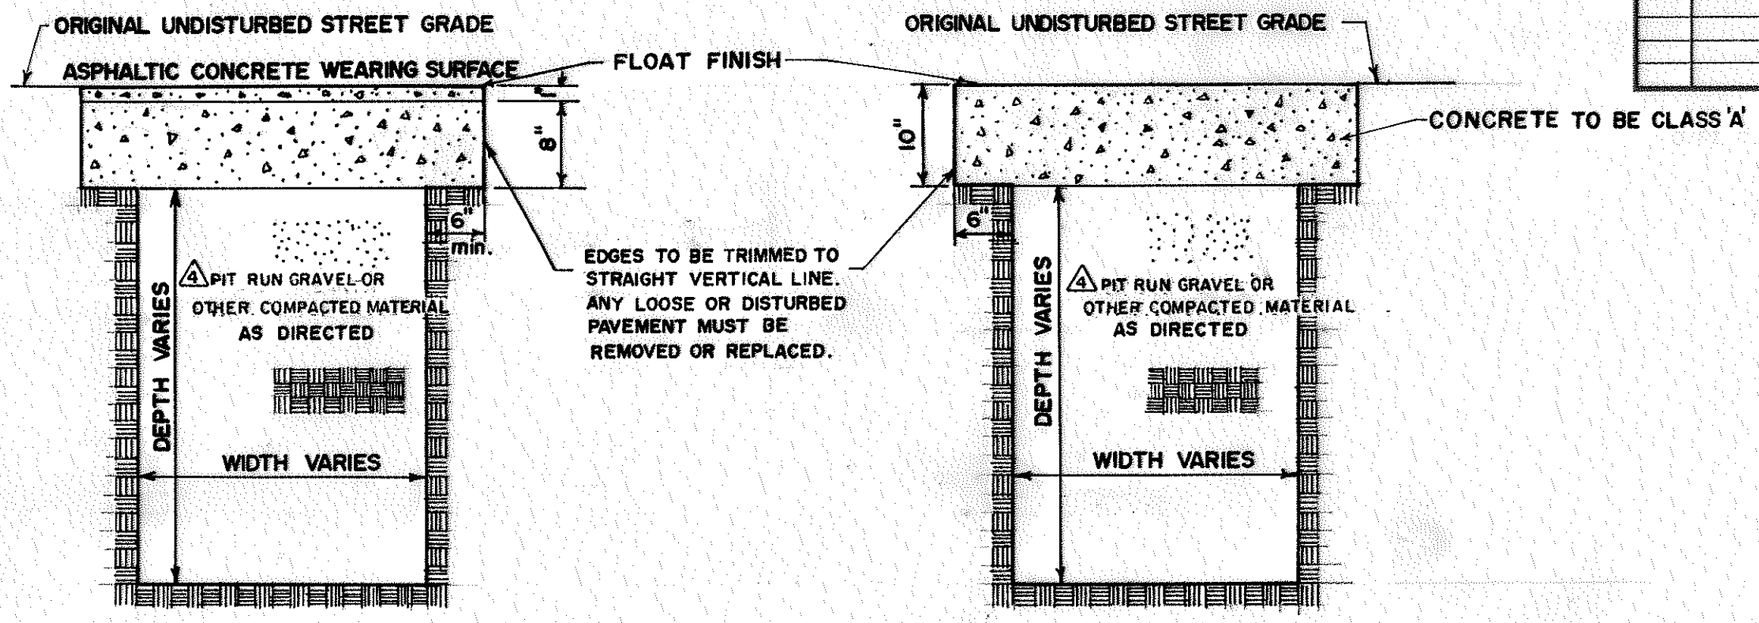

PATCH FOR ASPHALTIC CONCRETE
or
SURFACE TREATED STREETS ON ALL TYPES OF BASE

CONCRETE PATCH

CITY OF MEMPHIS
DIVISION OF ENGINEERING

DESIGN STANDARD
FOR
TYPICAL REPAIR OF UTILITY CUTS IN PAVEMENT

CITY ENGINEER — DATE

Foy E. Read

DWG. NO. 32