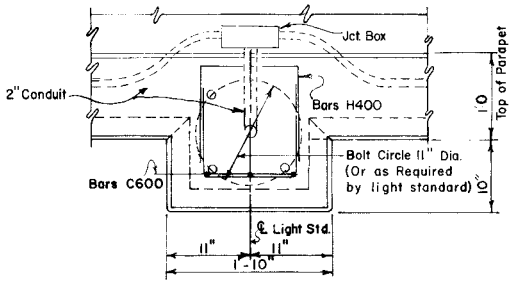

PLAN

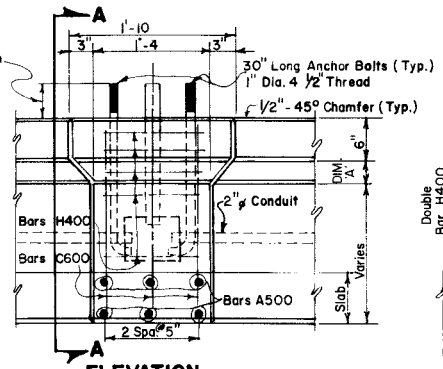

ELEVATION

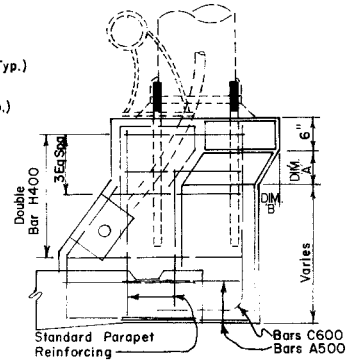

SECTION AA

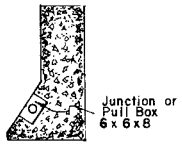

SECTION BB

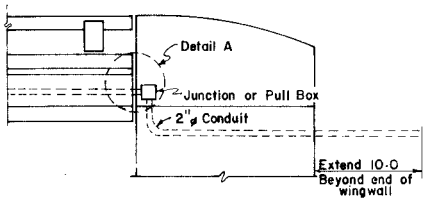

ELEVATION AT ABUTMENT

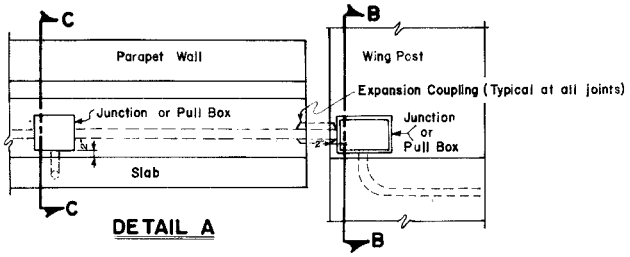

DETAIL A

SECTION CC

ESTIMATED QUANTITIES PER LIGHT STANDARD SUPPORT

Class A Concrete	Reinforcing Steel
0.15 Cu. Yds.	67 Lbs.

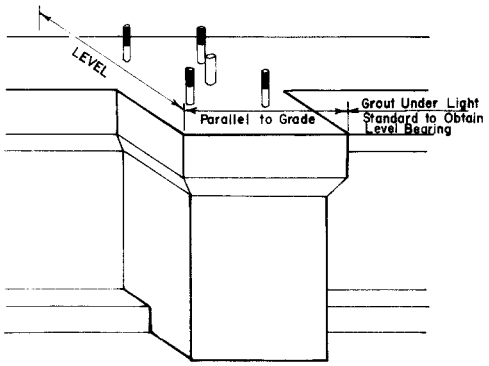

	DIM A	DIM B
With Std. DWG STD-1-1	2"	2"
With Std. DWG STD-11-1	4 1/4"	3"

BAR DETAILS

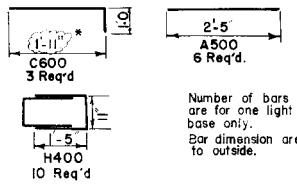

Number of bars required are for one light standard base only.

Bar dimension are outside to outside.

* Parapet Height + Slab Thickness — 5"

NOTE: These Support Details are intended for light support only, and should not be used for strain poles

REVISIONS

NO.	DATE	BY	REMARKS
1	5-30-85	L.R.H.	REMOVED DIV. OF PUBLIC WORKS (T. BLK.)
2	3-1-88	D.H.G.	REMOVED DEPARTMENT (T. BLK.)
3	2-14-03	M.E.M.	REV. BOLT CIRCLE, QUANTITIES & STD. DWGS.

CONVERSIONS

ENGLISH	METRIC

CITY OF MEMPHIS
DIVISION OF ENGINEERING

DESIGN STANDARD
FOR
LIGHT STANDARD SUPPORT DETAILS

PRINCIPAL CIVIL ENGINEER — DATE 7-5-79

DEPUTY DIRECTOR/CIVIL ENGINEER — DATE

DWG NO.

BUREAU ENGINEER — DRAFTSMAN EWE DATE 4/30/79 SCALE N.T.S.

BUREAU

JC5756