| REVISIONS | | | |
|---|---|---|---|
| NO. | DATE | BY | REMARKS |
| 1 | 5-7-85 | L.R.H. | REMOVED DIV. OF PUBLIC WORKS (T. BLK.) |
| 2 | 3-3-88 | D.H.G. | REMOVED DEPARTMENT (T. BLK.) |

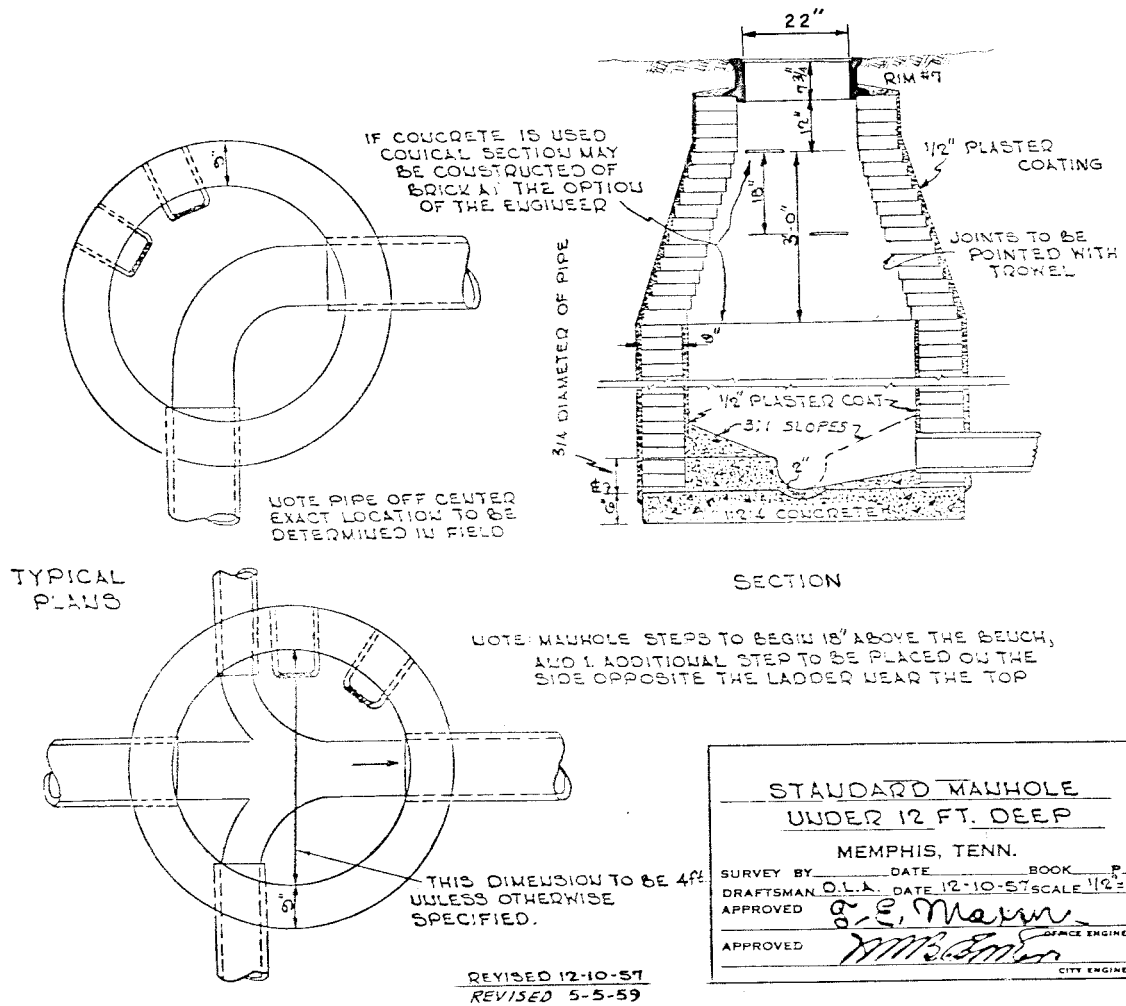


STANDARD MANHOLE
UNDER 12 FT. DEEP

MEMPHIS, TENN.

SURVEY BY _____ DATE _____ BOOK _____ P _____
DRAFTSMAN O.L.A. DATE 12-10-57 SCALE 1/2"=1'
APPROVED [signature] OFFICE ENGINEER
APPROVED [signature] CITY ENGINEER

CITY OF MEMPHIS
DIVISION OF ENGINEERING

# DESIGN STANDARD
FOR
# DRAIN MANHOLE (BRICK)

CITY ENGINEER _____ DATE _____

DWG. NO. _____

BUREAU _____ BUREAU ENGINEER _____ DRAFTSMAN _____ DATE _____ SCALE _____

JC5756