BUREAU CIVIL DESIGN BUREAU ENGINEER J. JAMES DRAFTSMAN J.T.C. DATE 10-24-80 SCALE 3/4"=1'0"

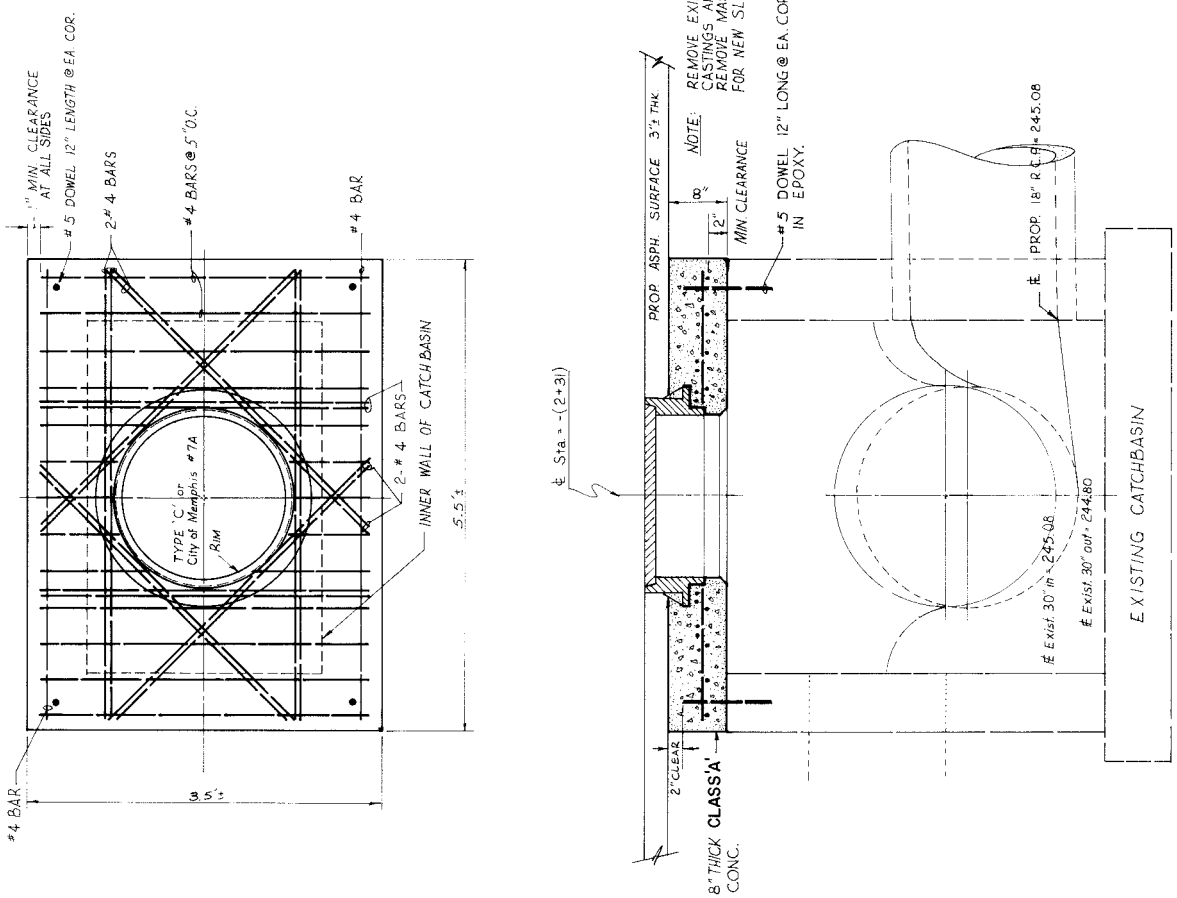

REVISIONS			
NO.	DATE	BY	REMARKS
1	5-30-85	L.R.H.	REMOVED DIV. OF PUBLIC WORKS (T. BLK.)
2	7-23-87	D.H.G.	ADD: CLASS 'A'
3	3-9-88	D.H.G.	REMOVED DEPARTMENT (T. BLK.)

CITY OF MEMPHIS
DIVISION OF ENGINEERING

DESIGN STANDARD
FOR
CONVERSION OF INLET INTO D.M.H.

APPROVED BY:

J. H. James 10/24/80
DEPUTY DIRECTOR/CIVIL ENGINEER DATE

J.E.J. 10/24/80

DWG. NO. 40

JC5/56