BUREAU CIVIL DESIGN ____ BUREAU ENGINEER ____ DRAFTSMAN db DATE 7-31-80 SCALE NTS

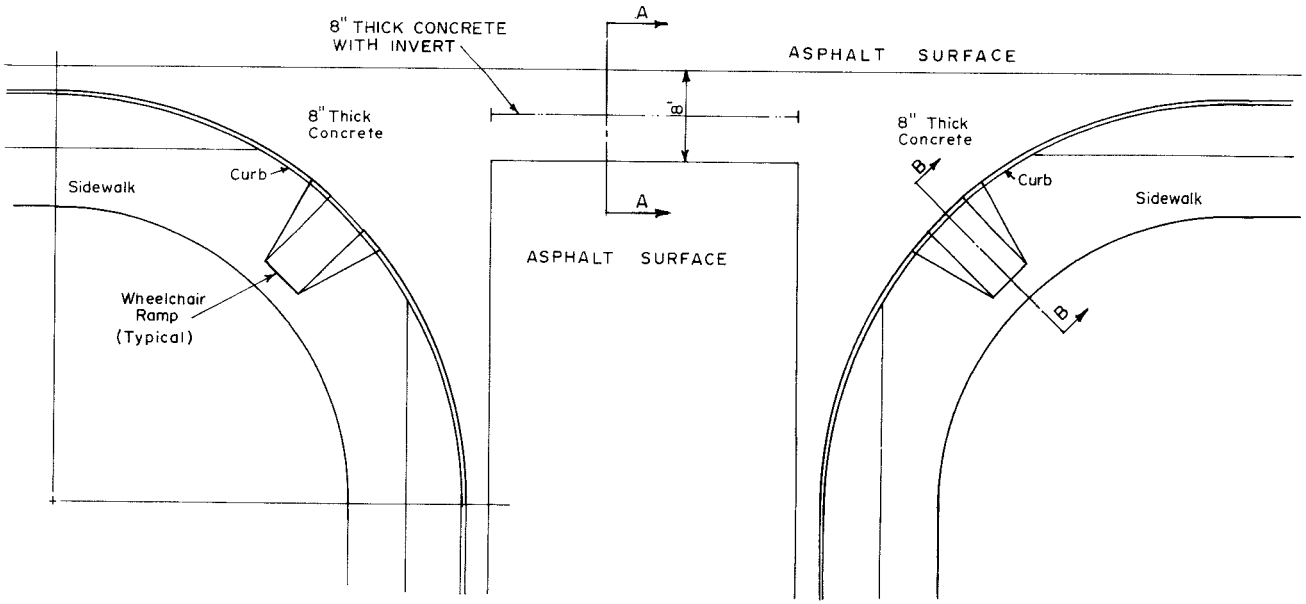

REVISIONS			
NO.	DATE	BY	REMARKS
1	5-30-85	L.R.H.	REMOVED DIV. OF PUBLIC WORKS (T. BLK.)
2	7-8-87	D.H.G.	ADDED: CLASS 'A' ; BASE AS REQUIRED
3	2-1-88	D.H.G.	REMOVED DEPARTMENT (T. BLK.)

CONVERSIONS	
ENGLISH	METRIC

CONCRETE TO BE CLASS 'A'
(6 BAG MIN.)

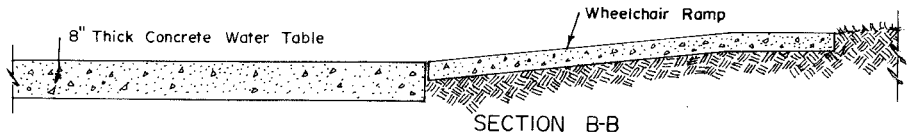

SECTION B-B

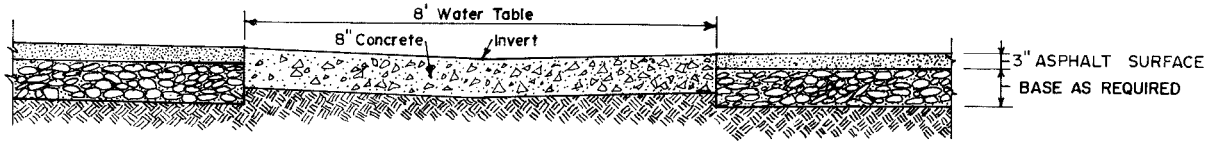

SECTION A-A

CITY OF MEMPHIS
DIVISION OF ENGINEERING

DESIGN STANDARD
FOR
CONCRETE WATER TABLE

PRINCIPAL CIVIL ENGINEER — DATE
DEPUTY DIRECTOR / CIVIL ENGINEER — DATE

DWG. NO.