BUREAU J.G. JAMES JR. BUREAU ENGINEER F.READ DRAFTSMAN d.b. DATE 5-16-77 SCALE N.T.S.

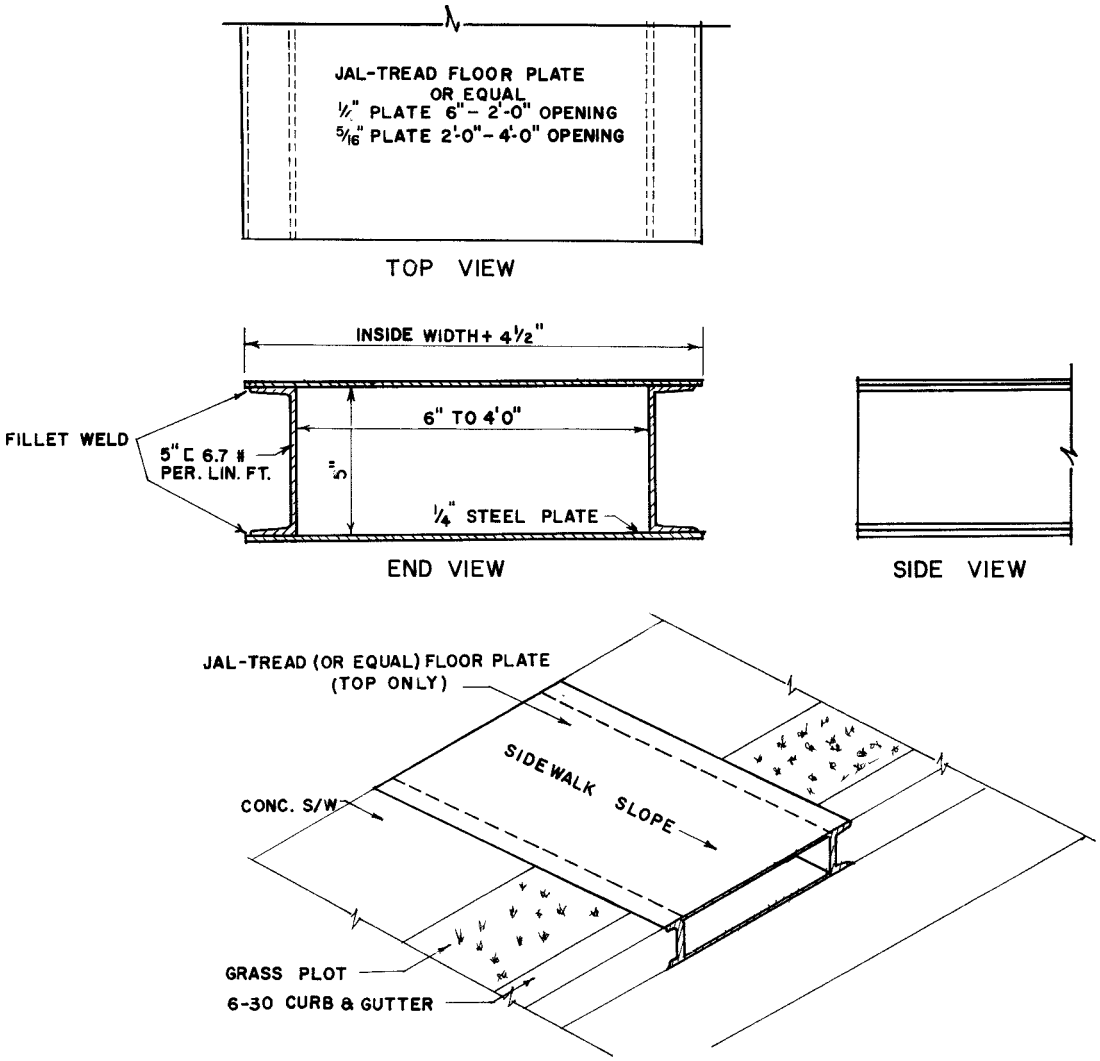

REVISIONS			
NO.	DATE	BY	REMARKS
1	5-30-85	L.R.H.	REMOVED DIV. OF PUBLIC WORKS (T. BLK.)
2	2-1-88	D.H.G.	REMOVED DEPARTMENT (T. BLK.)

CONVERSIONS	
ENGLISH	METRIC

CITY OF MEMPHIS
DIVISION OF ENGINEERING

DESIGN STANDARD
FOR
PREFABRICATED SIDEWALK DRAIN

CITY ENGINEER DATE

DWG. NO. 6

JC 5756