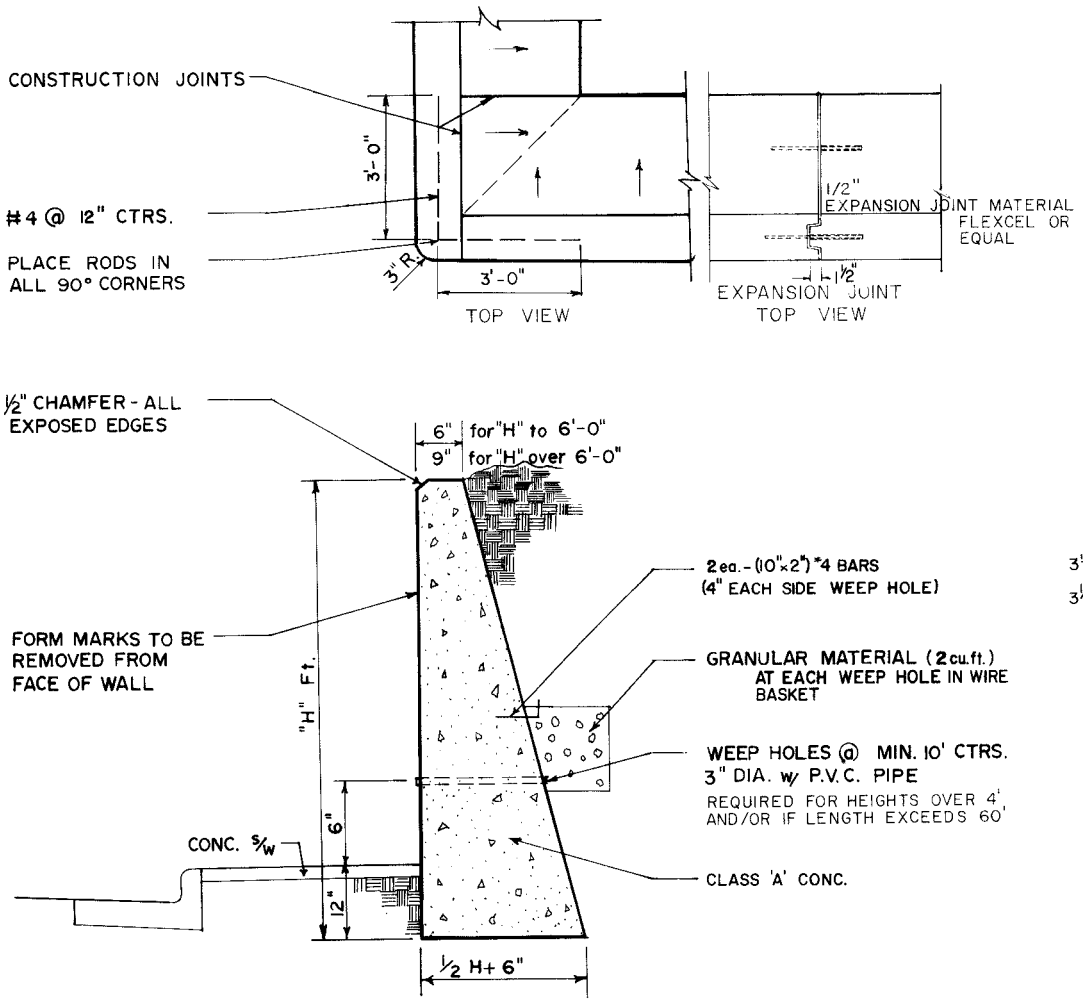

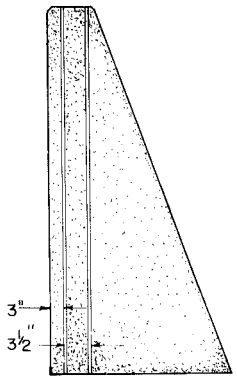

END ELEVATION AT JOINT

1/2" THICK JOINT MATERIAL
MAXIMUM JOINT SPACING 30' O.C.

ALL CONST. JOINTS OR EXPANSION JOINTS TO HAVE KEYWAYS AS DETAILED.

REVISIONS

NO.	DATE	BY	REMARKS
1	5-30-85	L.R.H.	REMOVED DIV. OF PUBLIC WORKS (T. BLK.)
2	7-10-87	D.H.G.	CHANGE ROD LENGTH TO 3'
3	7-10-87	D.H.G.	ADD: IN WIRE BASKET
4	7-10-87	D.H.G.	CHANGE WEEP HOLES TO 3"
5	7-10-87	D.H.G.	REPLACE 3000 PSI WITH CLASS 'A'
6	2-2-88	D.H.G.	REMOVED DEPARTMENT (T. BLK.)

CONVERSIONS

ENGLISH	METRIC

CITY OF MEMPHIS
DIVISION OF ENGINEERING

DESIGN STANDARD
FOR
GRAVITY TYPE RETAINING WALL ABOVE SIDEWALK

J. G. James Jr. — DEP. CITY ENGINEER
8-11-78 — DATE

DWG. NO. 9

BUREAU CIVIL DESIGN — BUREAU ENGINEER J.G.R. — DRAFTSMAN d.b. — DATE 3-25-77 — SCALE N.T.S.

JC-5756