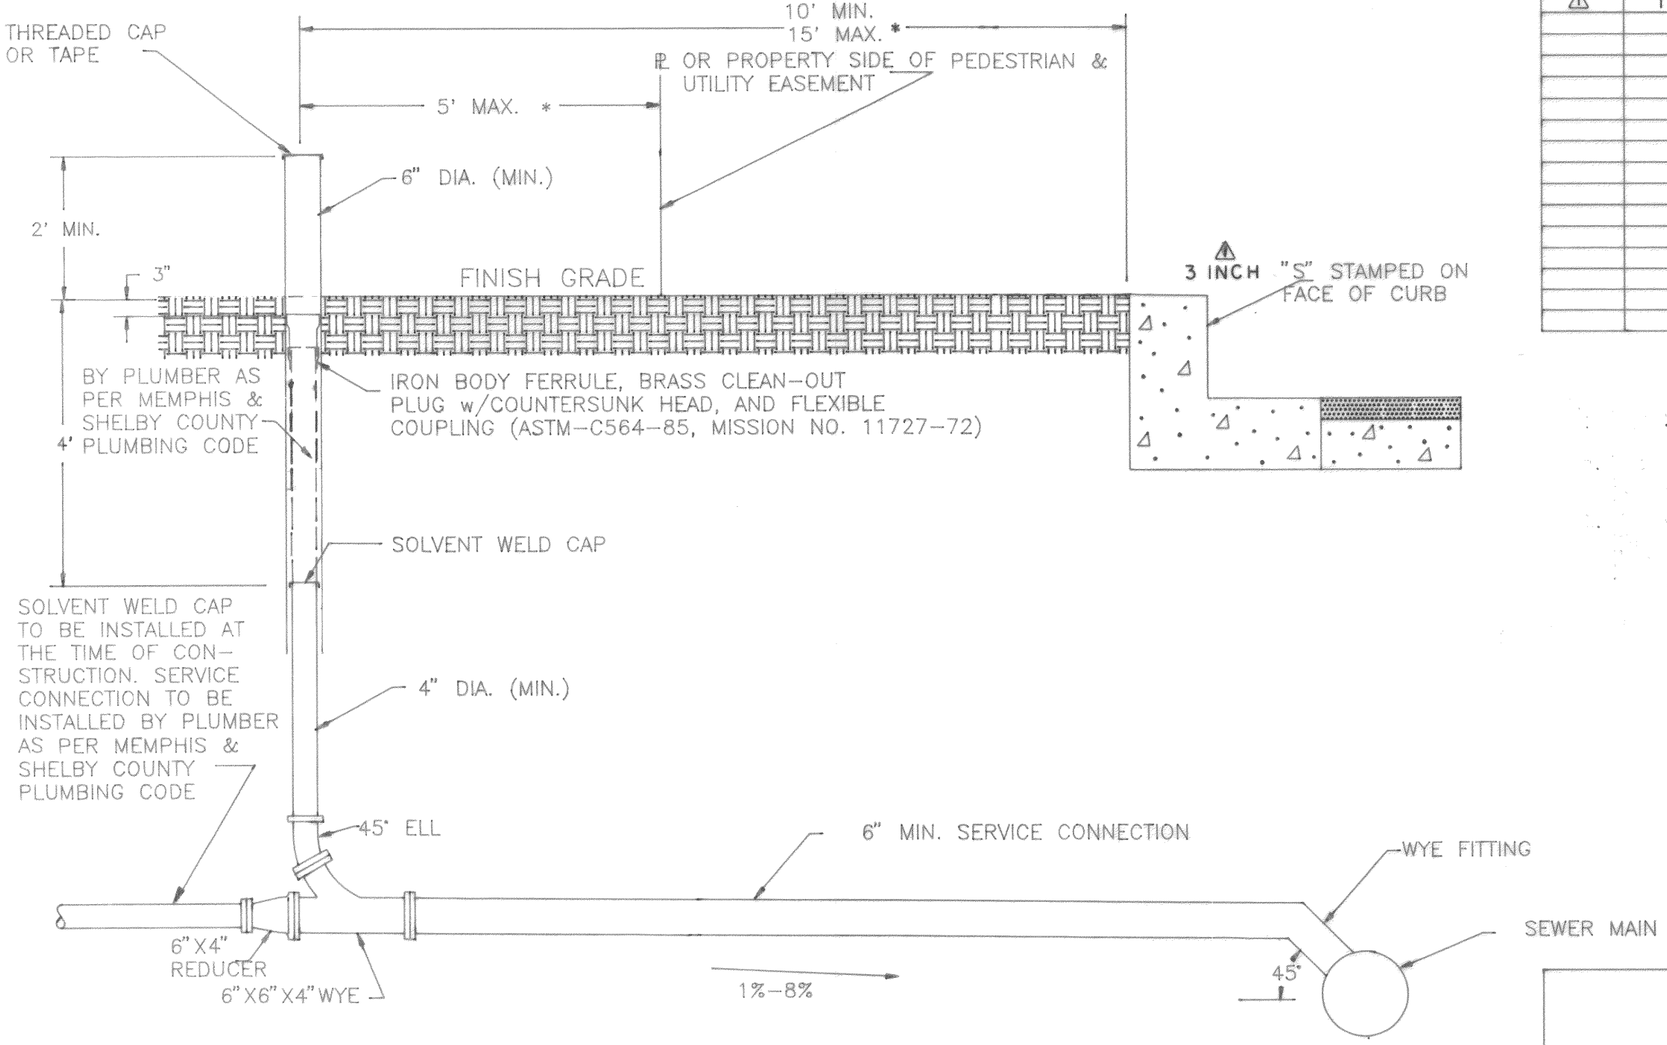

NOTES:

1. BACKFILL & COMPACTION PER CITY SPEC.
2. REQUIRED BEDDING - CLASS B.2
3. MATERIAL: STANDARD-PVC CL SDR 26,
   IN FILL SECTION USE-DIP CL 50

* USE THE CONTROLLING OF THE TWO DIMENSIONS.

REVISIONS

NO.	DATE	BY	REMARKS
1	1-17-92	JW	ADD NOTE

CITY OF MEMPHIS
DIVISION OF ENGINEERING

DESIGN STANDARD
FOR
SERVICE CONNECTION

SEWER DESIGN

DRAWN J.L.W. DATE 4/91 SCALE N.T.S.

DEPUTY CITY ENG'R — DATE 12 Aug 1991

CITY ENGINEER — DATE 8/12/91

DWG. No. SST-16