DIVISION OF PUBLIC WORKS BUREAU, Robert E. Davis, JR. BUREAU ENGINEER. A.S. JR. DRAFTSMAN. DATE. 11-77 SCALE NONE

REVISIONS			
NO.	DATE	BY	REMARKS
1	5/87	D.B.	To Show Class B.1, B.2, & C

CONVERSIONS	
ENGLISH	METRIC

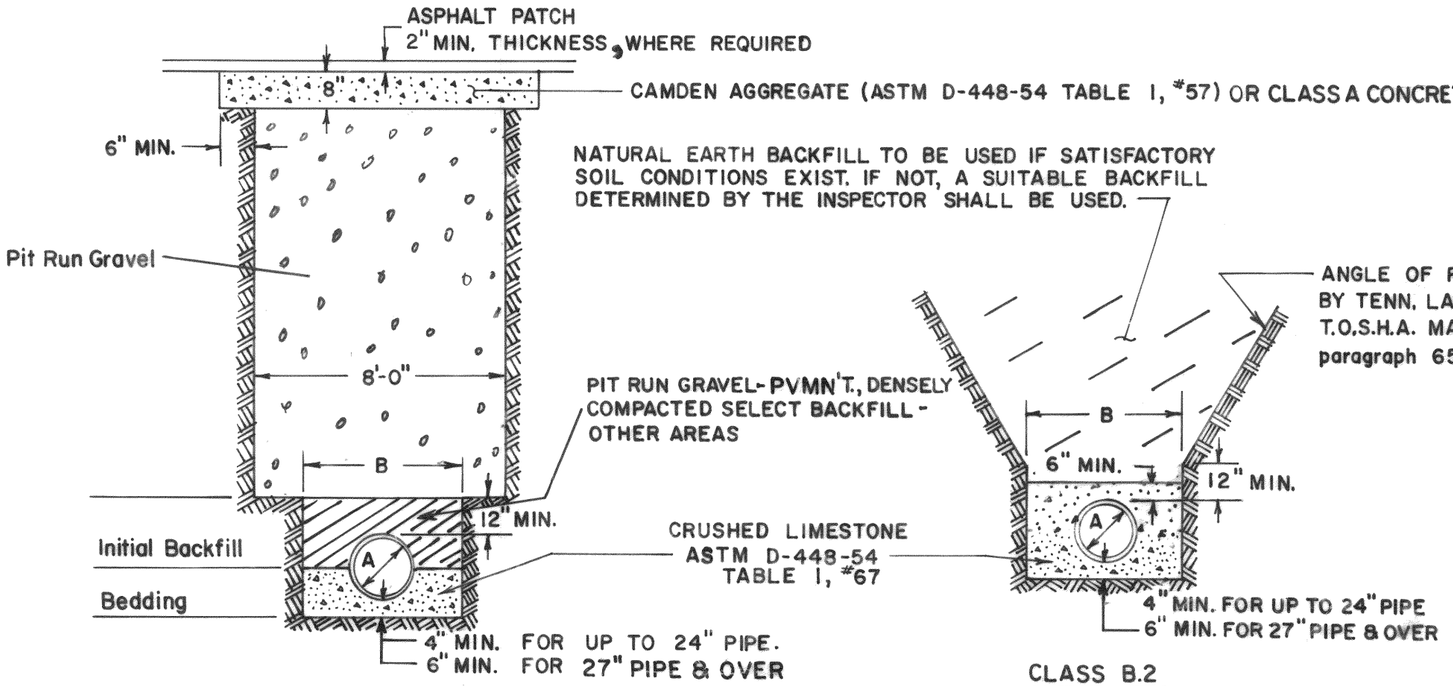

CLASS B.1 CLASS B.2

A. PIPE SIZE	8"	10"	12"	15"	18"	24"
B. TRENCH WIDTH	36"	36"	36"	36"	42"	45"

STANDARD BEDDING FOR SEWER PIPE
SMALL DIAMETERS: 8" – 24"

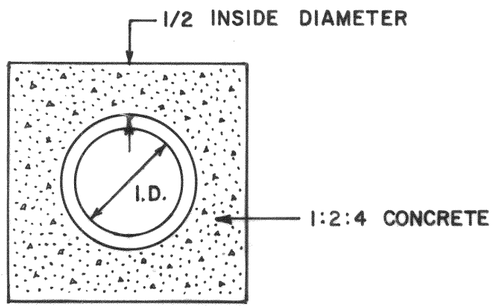

STANDARD CONCRETE ENCASEMENT

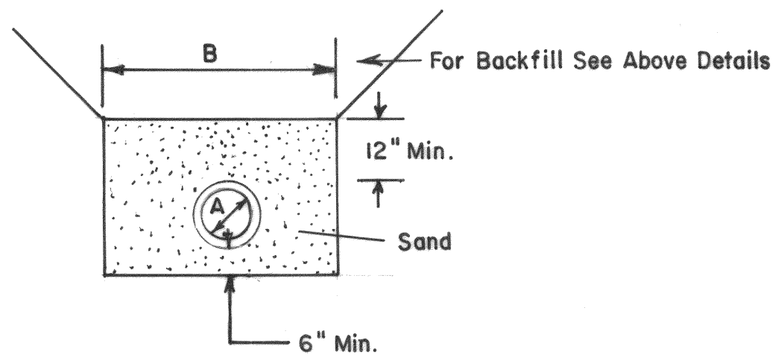

CLASS C

CITY OF MEMPHIS
DIVISION OF PUBLIC WORKS

DESIGN STANDARD
FOR
1. SMALL DIA. SEWER BEDDING
2. CONCRETE ENCASEMENT

Ray Mason — PRINCIPAL CIVIL ENG'R. — 1-25-80 DATE

P.S. James Jr. — DEPUTY DIR./CIVIL ENG'R. — 1-25-80 DATE

A.C. Davis 12-7-77

DWG. NO. SST-3

JC5756