BUREAU ENGINEER_____ DRAFTSMAN,_____ DATE 78 SCALE N.T.S.

BUREAU,_____

REVISIONS			
NO.	DATE	BY	REMARKS
1	5-30-85	L.R.H.	REMOVED DIV. OF PUBLIC WORKS (T. BLK.)
2	7-13-87	D.H.G.	ADD: CLASS 'A' CONC.
3	2-3-88	D.H.G.	REMOVED DEPARTMENT (T. BLK.)

CONVERSIONS	
ENGLISH	METRIC

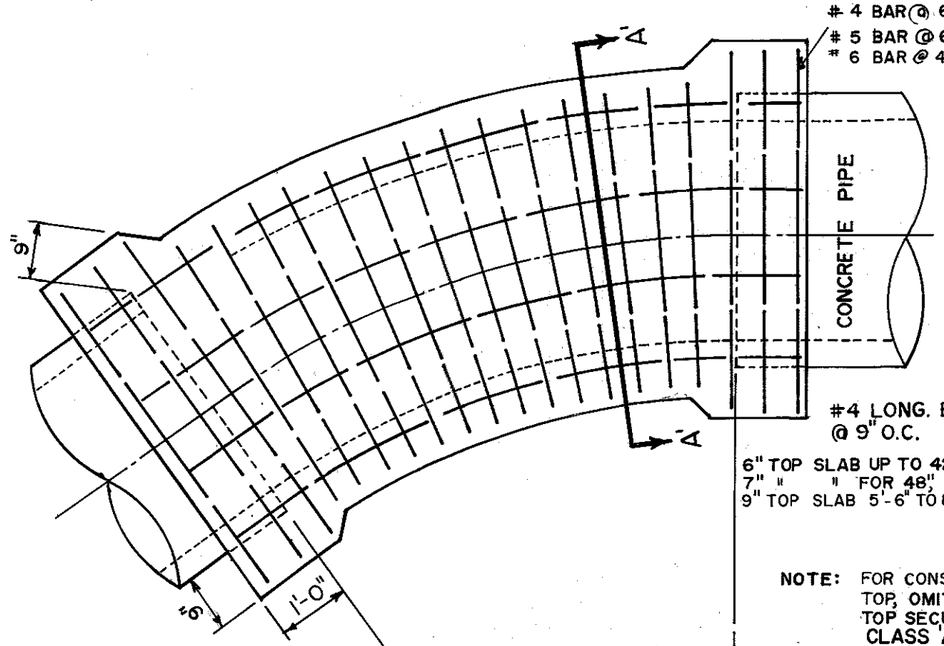

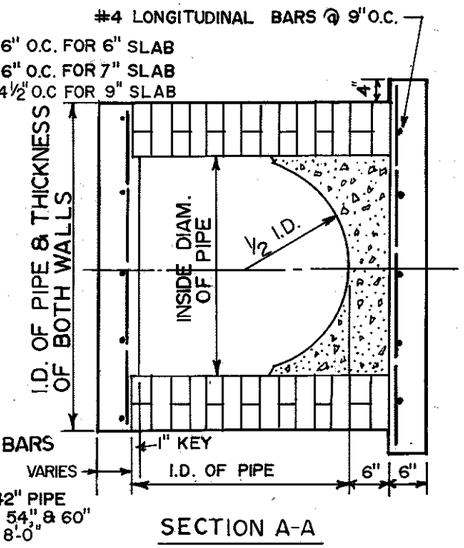

SECTION A-A

6" TOP SLAB UP TO 42" PIPE
7" " " FOR 48", 54" & 60"
9" TOP SLAB 5'-6" TO 8'-0"

NOTE: FOR CONSTRUCTING PRECAST TOP, OMIT 1" KEY. SET SLAB TOP SECURELY IN MORTAR. CLASS 'A' CONC.

RADIUS SHALL BE MIN. OF 5 TIMES THE INSIDE DIA. OF LARGEST PIPE.

CITY OF MEMPHIS
DIVISION OF ENGINEERING

DESIGN STANDARD
FOR
BRICK RADIUS CULVERT

Ray Mason — 7-6-79
PRINCIPAL CIVIL ENGINEER — DATE

J. R. Jamerson Jr. — 7-10-79
DEPUTY DIRECTOR/ CIVIL ENGINEER — DATE

DWG. NO. 12

JC-5756