BUREAU ENGINEER F. READ DRAFTSMAN, db DATE 8-15-77 SCALE N/TS

BUREAU, J.G. JAMES JR.

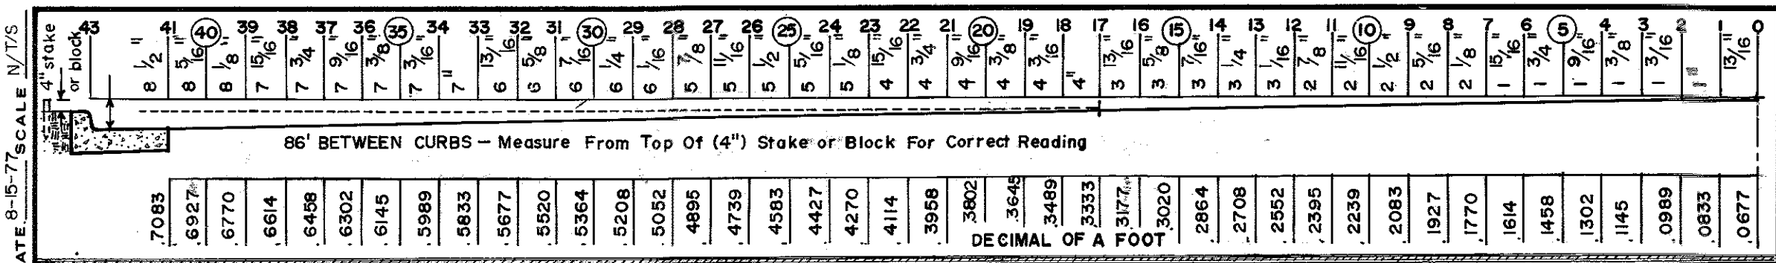

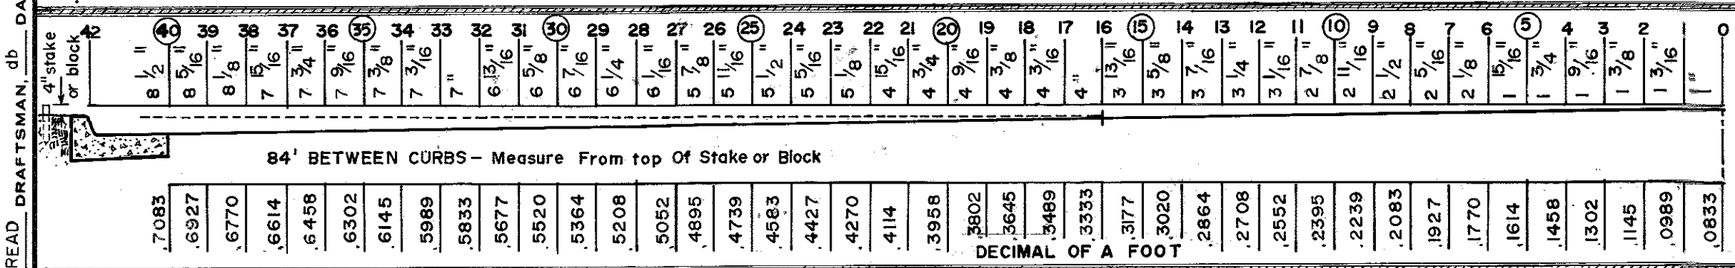

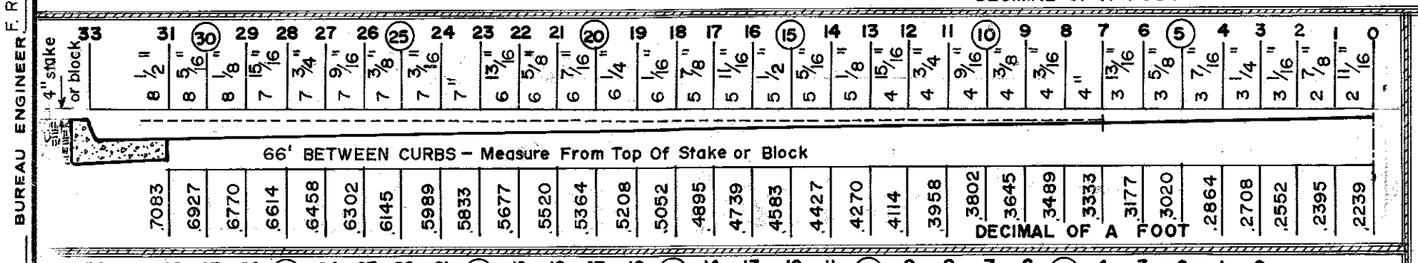

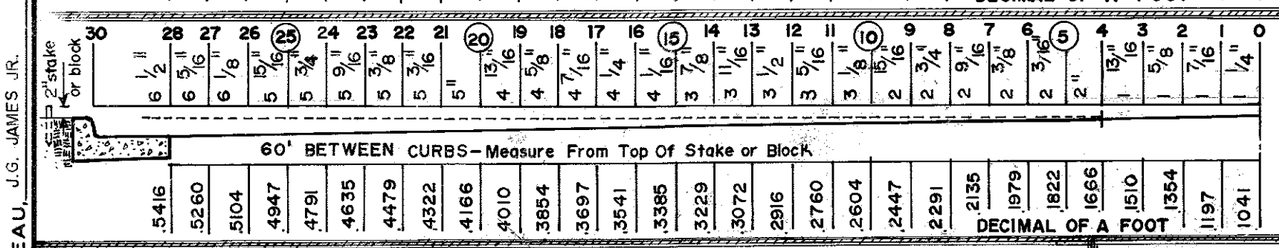

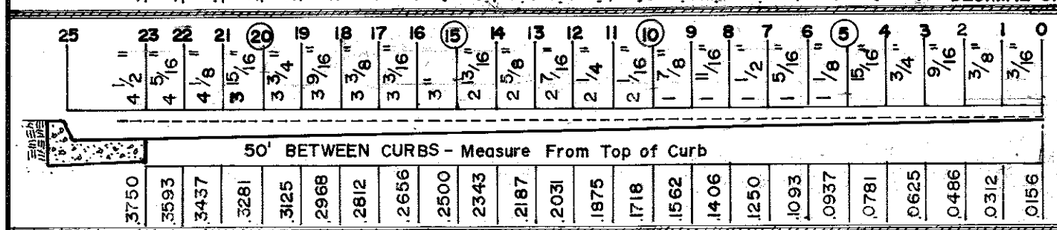

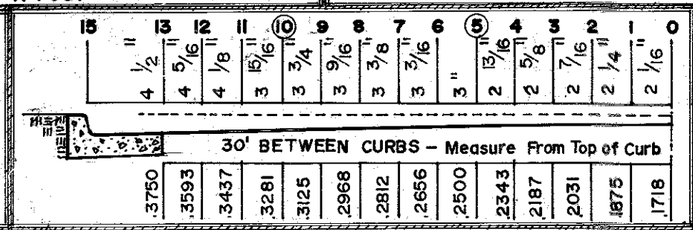

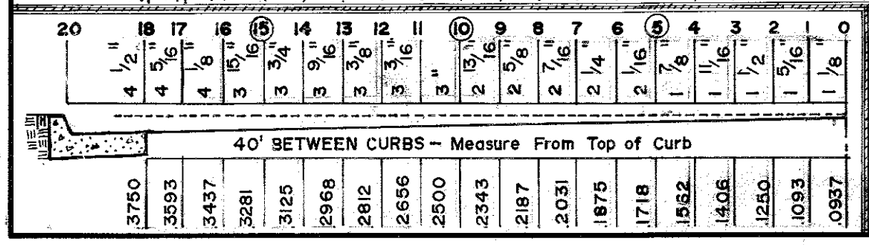

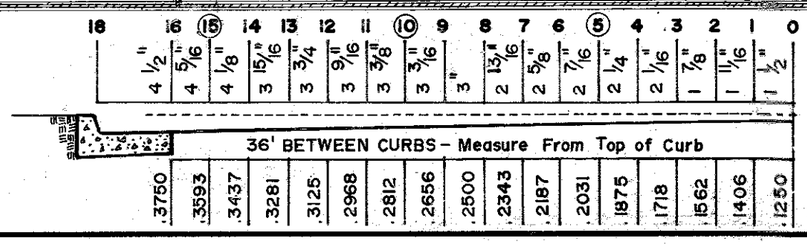

REVISIONS

NO.	DATE	BY	REMARKS
1	5-30-85	L.R.H.	REMOVED DIV. OF PUBLIC WORKS (T. BLK.)
2	2-29-88	D.H.G.	REMOVED DEPARTMENT (T. BLK.)

CONVERSIONS

ENGLISH	METRIC

CITY OF MEMPHIS
DIVISION OF ENGINEERING

DESIGN STANDARD

FOR 3/16" PER FOOT
STRAIGHT SLOPE DETAIL
VARIOUS CURB WIDTHS

CITY ENGINEER _____ DATE _____

For E. Read

DWG. NO. 30

JC5756