BUREAU, CIVIL DESIGN BUREAU ENGINEER J.James DRAFTSMAN, J.T.C. DATE 6-16-81 SCALE n/t/s

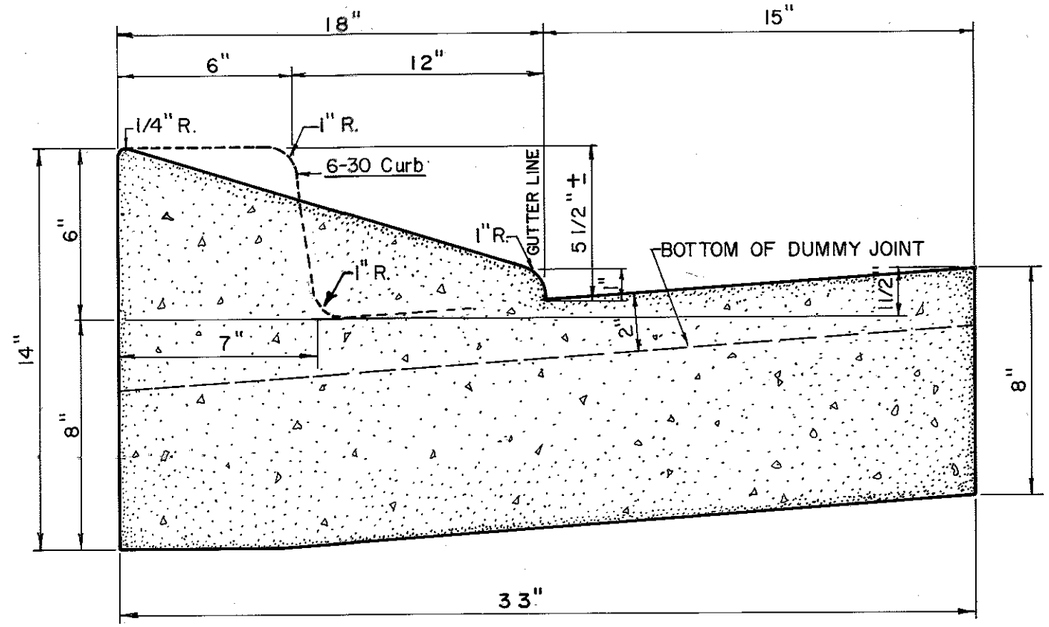

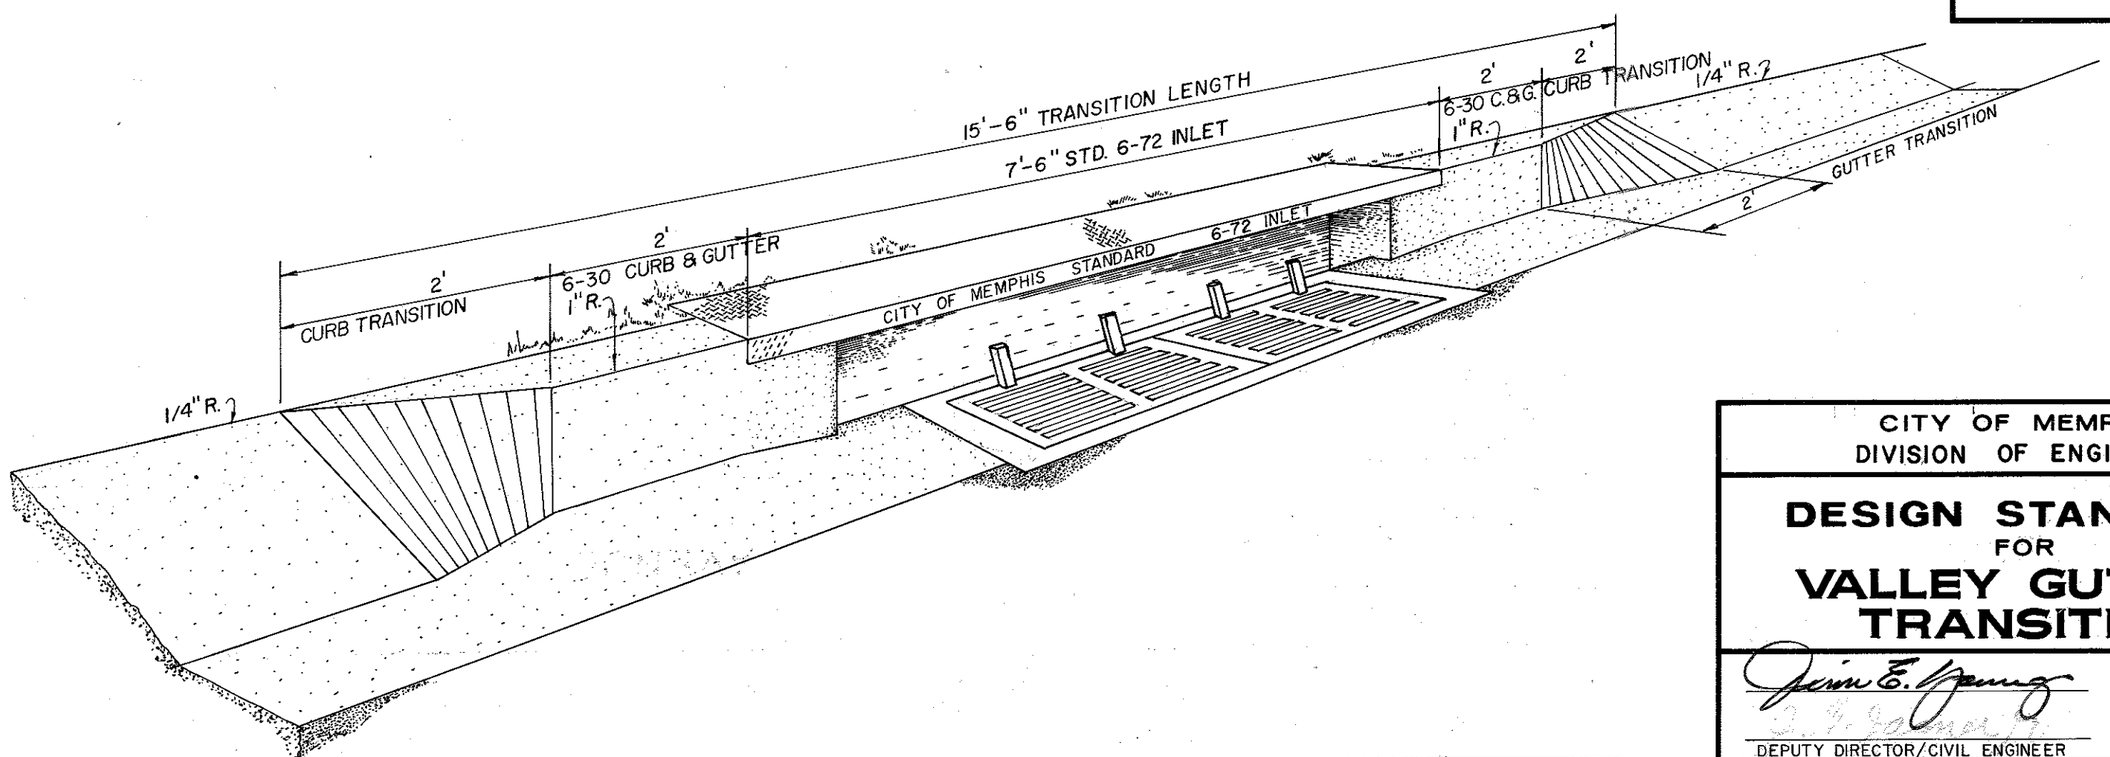

REVISIONS

NO.	DATE	BY	REMARKS
1	Feb. 1984	RTH	change width from 30" to 33"
2	5-30-85	LRH	REMOVED DIV. OF PUBLIC WORKS (T.BLK)
3	2-1-88	DHG	REMOVED DEPARTMENT (T.BLK)

CONVERSIONS

ENGLISH	METRIC

CITY OF MEMPHIS
DIVISION OF ENGINEERING

DESIGN STANDARD FOR VALLEY GUTTER TRANSITION

Jim E. Young — 6-22-81

DEPUTY DIRECTOR/CIVIL ENGINEER — DATE

DWG. NO. 4

JC5756