REVISIONS			
NO.	DATE	BY	REMARKS

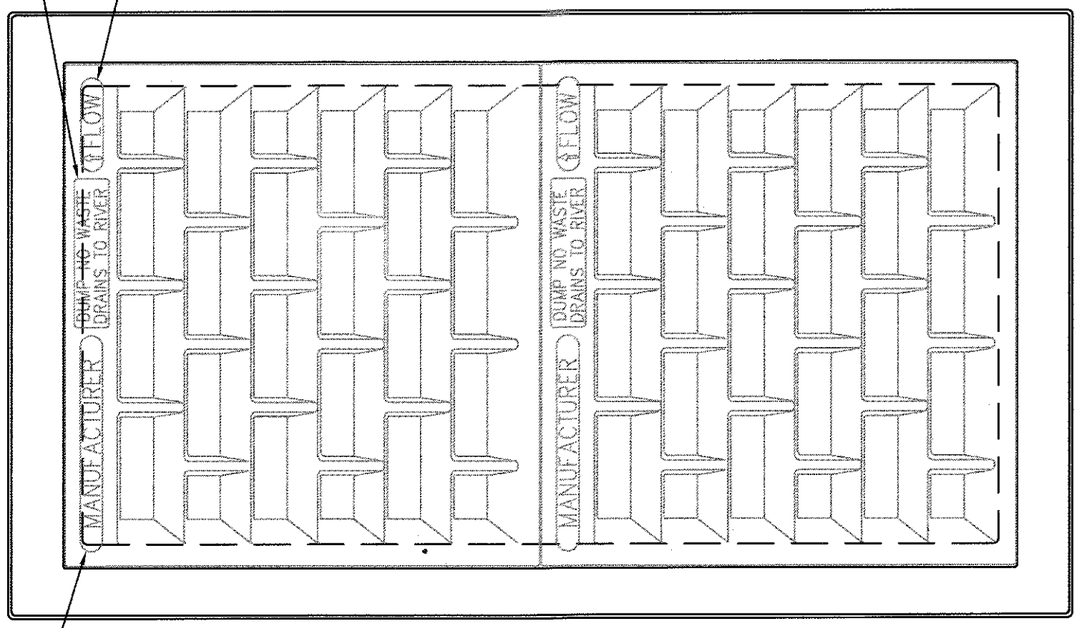

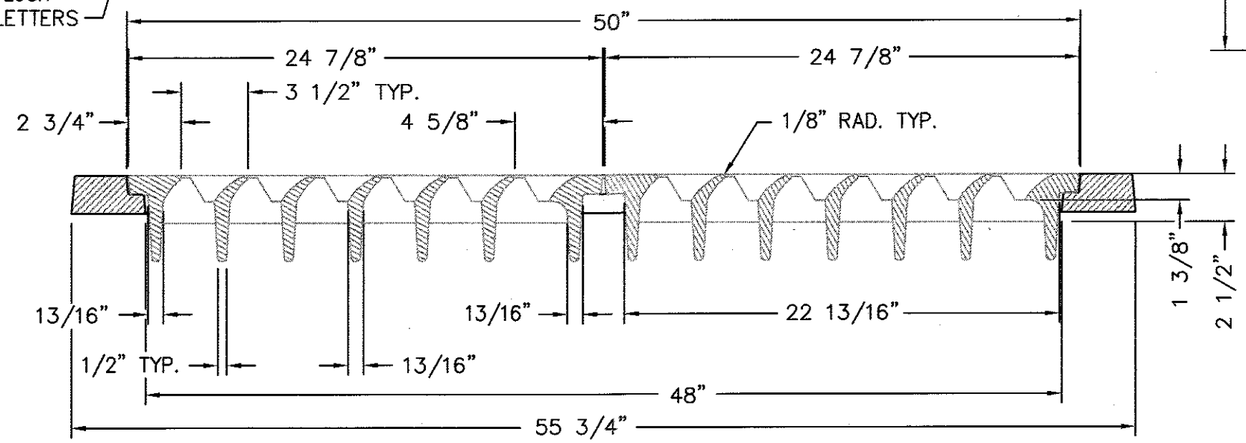

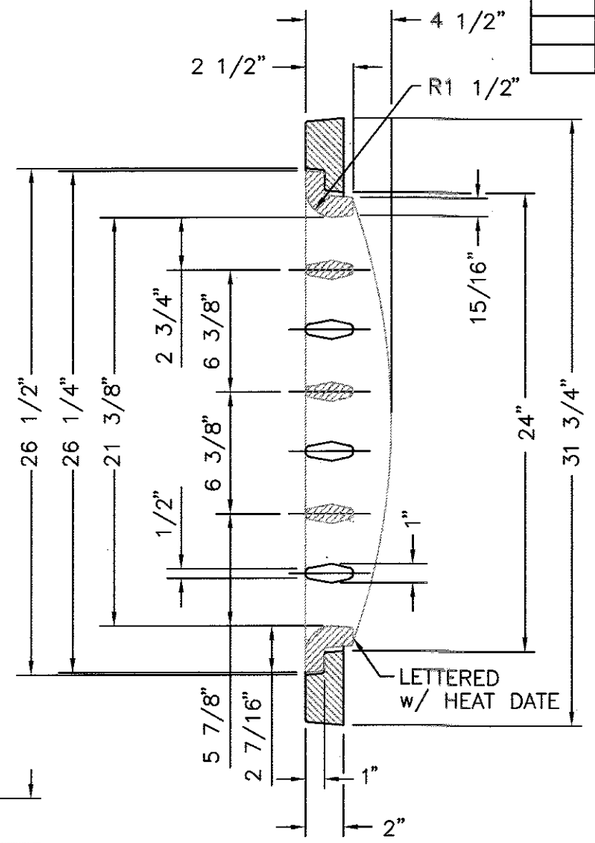

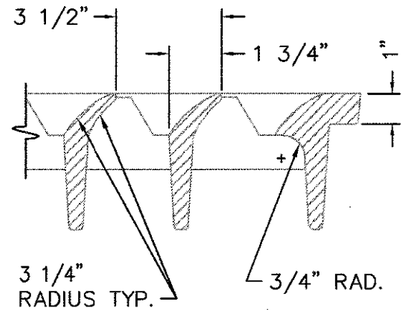

DETAIL OF SECTION

NOTE:

1. ALL DRAFT ON GRATE IS 5° UNLESS CALLED OUT.
2. OPEN AREA OF GRATE IS 624 SQ. IN.

MATERIAL: CAST GRAY IRON ASTM A-48, CLASS 35B
FINISH: NO PAINT
WEIGHT: FRAME 305 LBS.
EACH GRATE APPROX. 175 LBS.

CITY OF MEMPHIS
DIVISION OF ENGINEERING

DESIGN STANDARD
FOR
ALTERNATE RIM AND GRATING FOR #11 INLET

Wain Bashinsky — CITY ENGINEER — 6/17/03 DATE

DWG. NO. 51

AutoCAD File: STD51 BUREAU: CIVIL DESIGN BUREAU ENGINEER:
DRAFTSMAN: L.R.H. DATE: 2-03 SCALE: N.T.S.